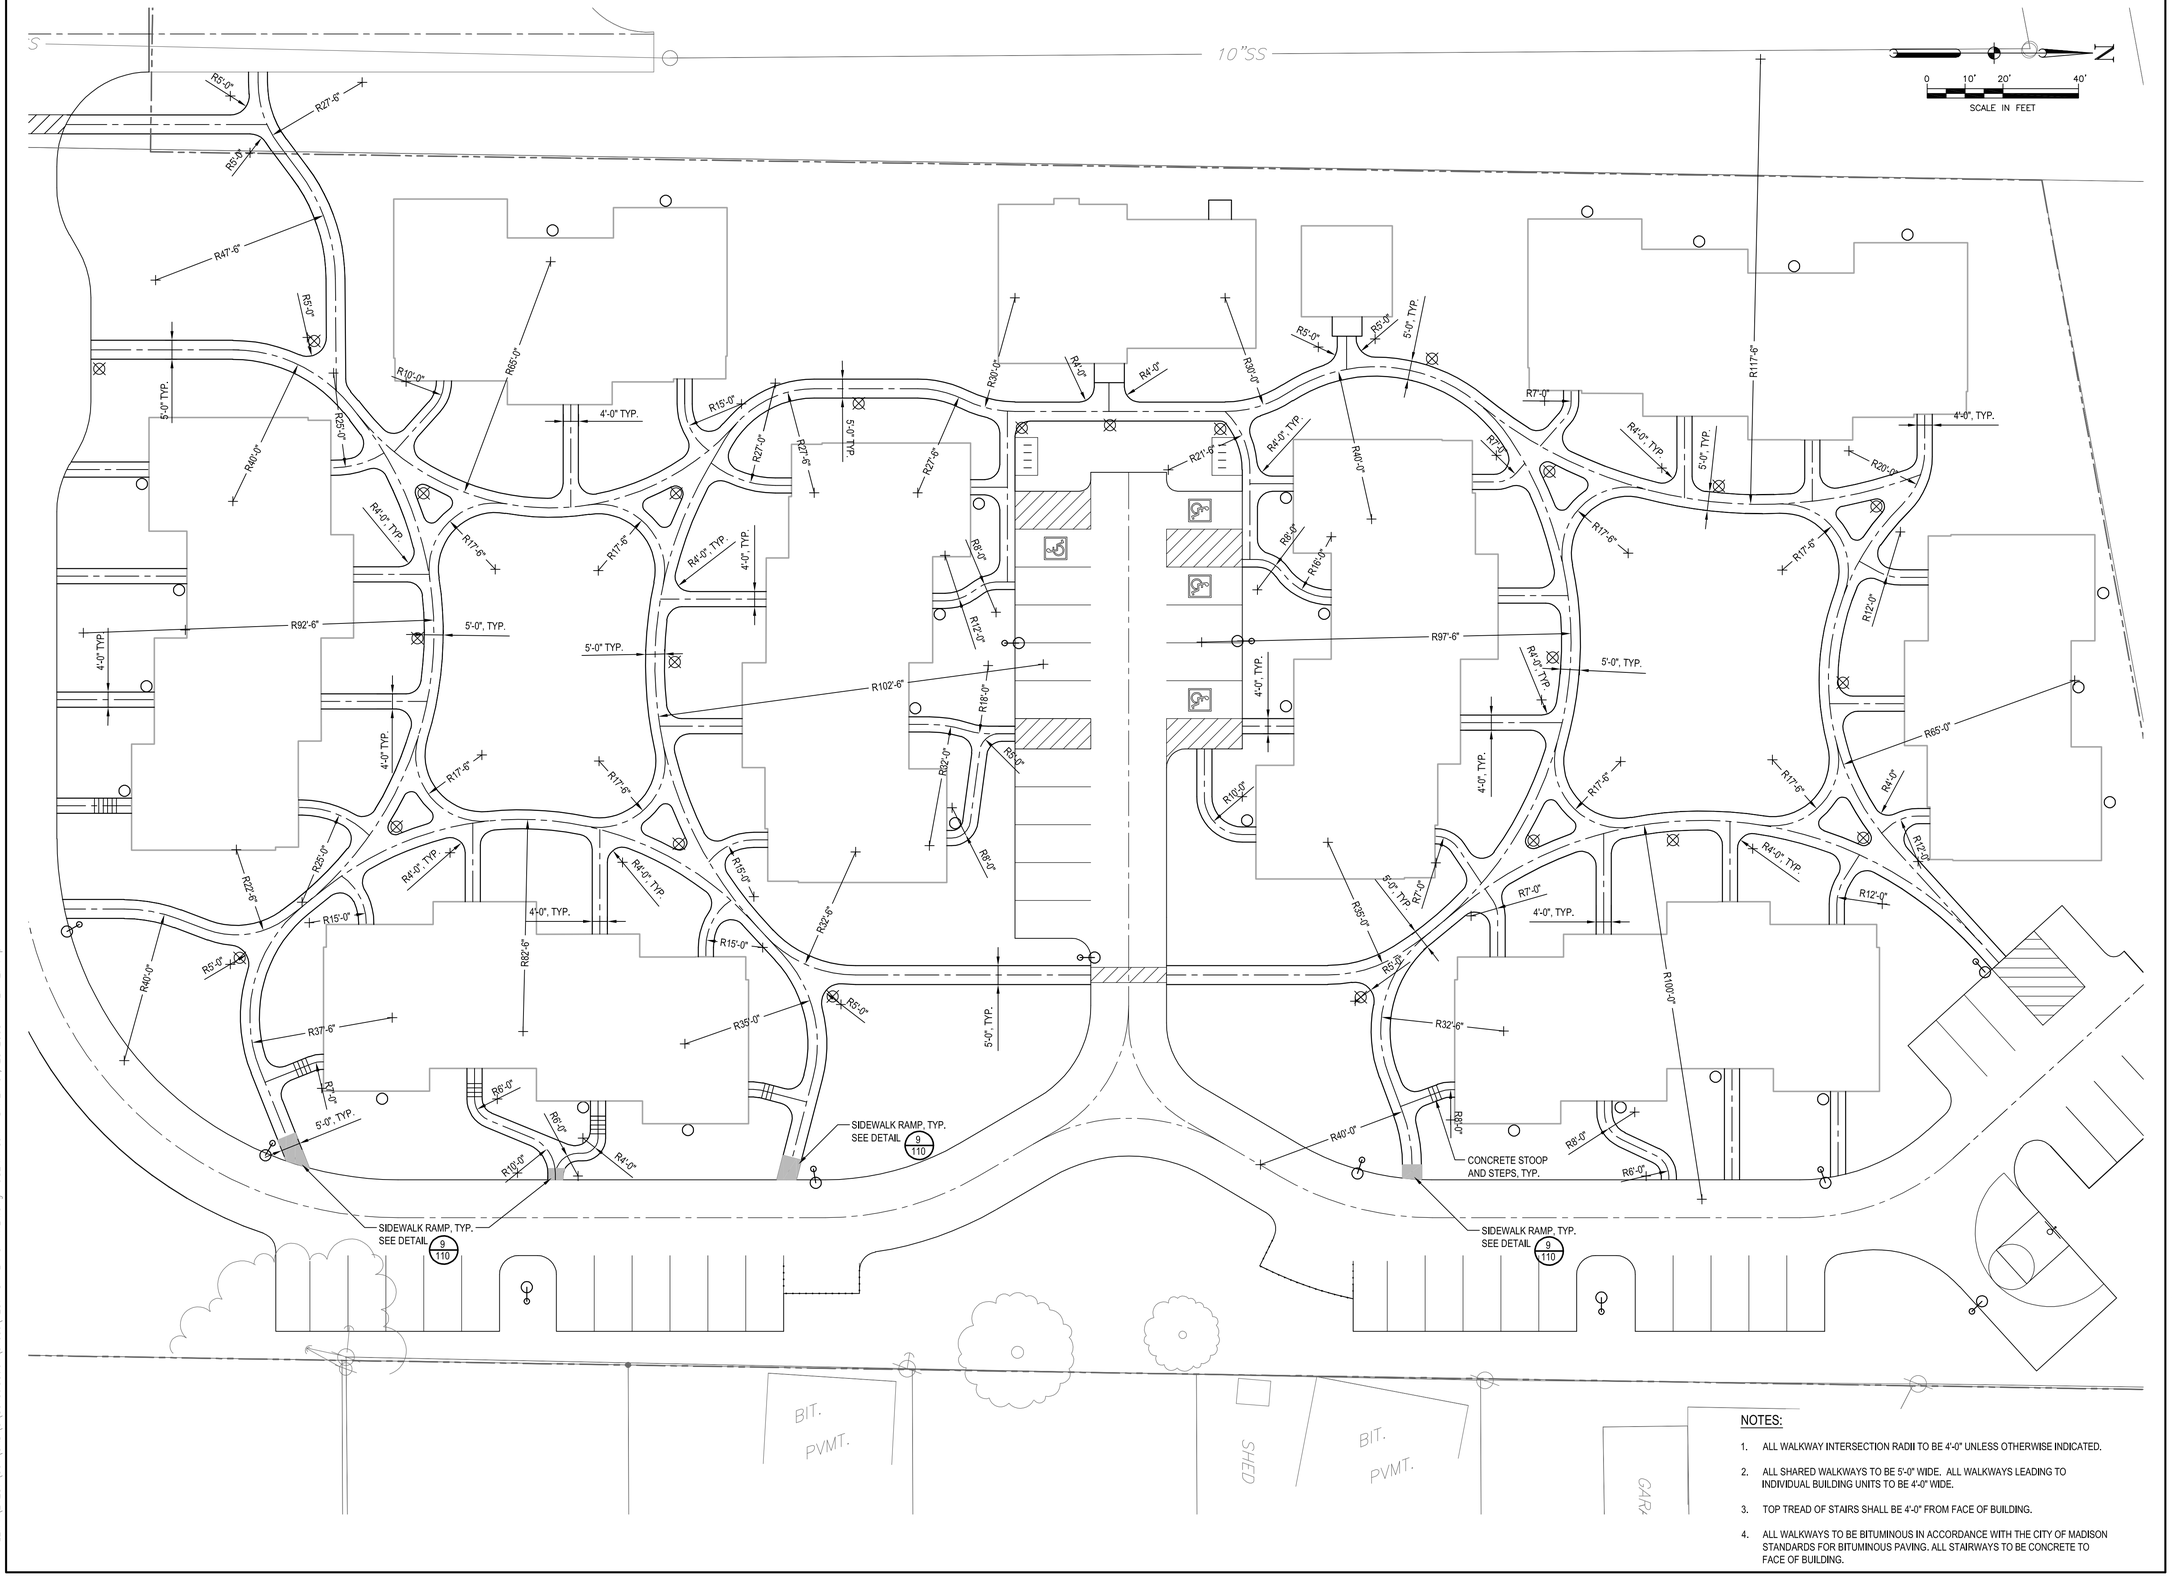

NOTES:

1. ALL WALKWAY INTERSECTION RADII TO BE 4'-0" UNLESS OTHERWISE INDICATED.
2. ALL SHARED WALKWAYS TO BE 5'-0" WIDE. ALL WALKWAYS LEADING TO INDIVIDUAL BUILDING UNITS TO BE 4'-0" WIDE.
3. TOP TREAD OF STAIRS SHALL BE 4'-0" FROM FACE OF BUILDING.
4. ALL WALKWAYS TO BE BITUMINOUS IN ACCORDANCE WITH THE CITY OF MADISON STANDARDS FOR BITUMINOUS PAVING. ALL STAIRWAYS TO BE CONCRETE TO FACE OF BUILDING.

TROY GARDENS PUD

602 Troy Drive
Madison, WI 53704

Owner:

MADISON COMMUNITY LAND TRUST

JJR landscape architecture planning urban design civil engineering environmental science

JJR, LLC
625 WILLIAMSON STREET,
MADISON, WISCONSIN 53703
608.251.1177 T
608.251.6147 F
www.jjr-us.com

ISSUED FOR	REV	DATE

SEALS AND SIGNATURES

DRAWING TITLE

Walkway Layout Plan

SCALE 24257.001

PROJECT NUMBER

104

DRAWING NUMBER

FILE: P:\24257\001\CAD\C\Construction\sheet\4257-SH-LAYO-WALK.dwg USER: mduhr DATE: Nov. 23, 2005 TIME: 12:17 pm