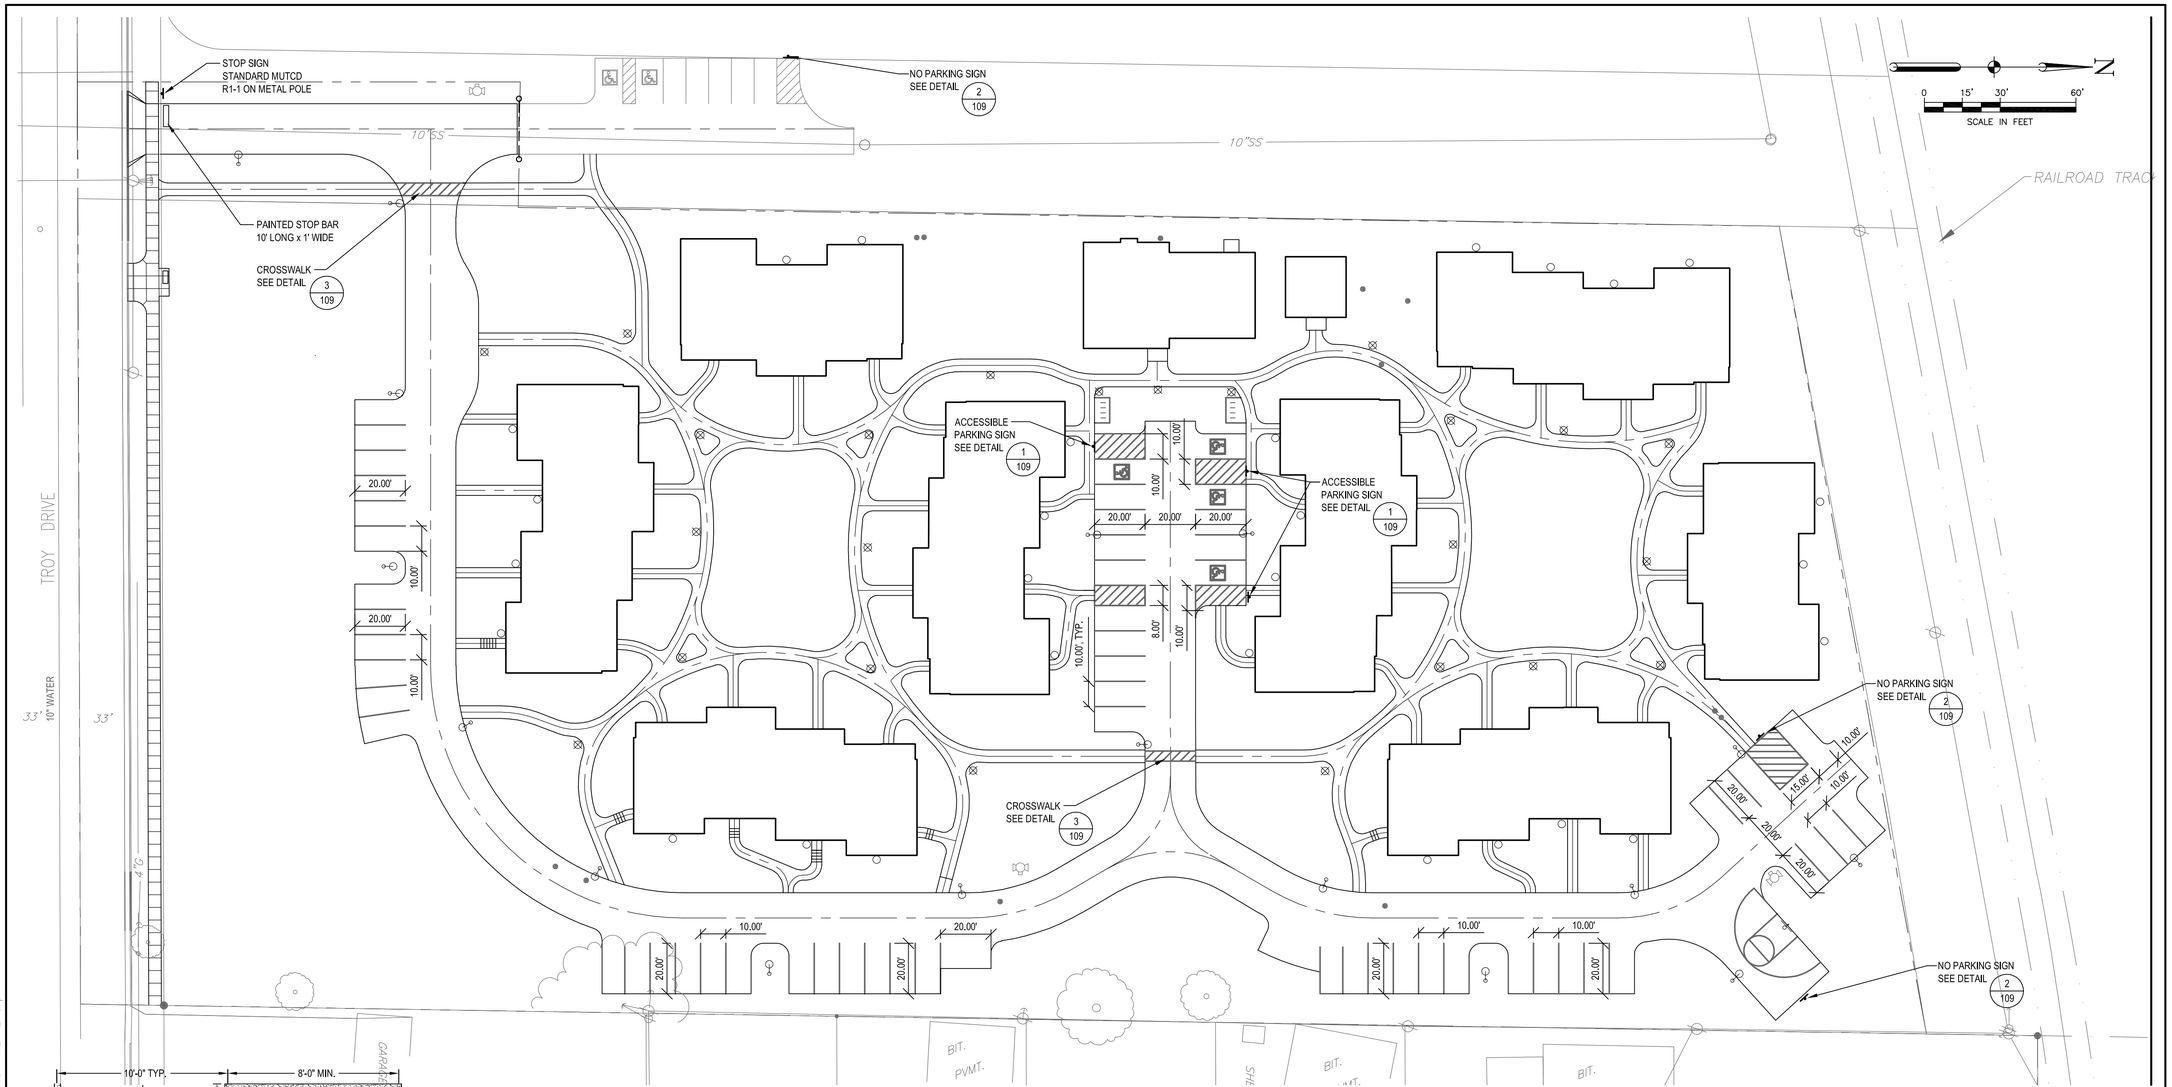

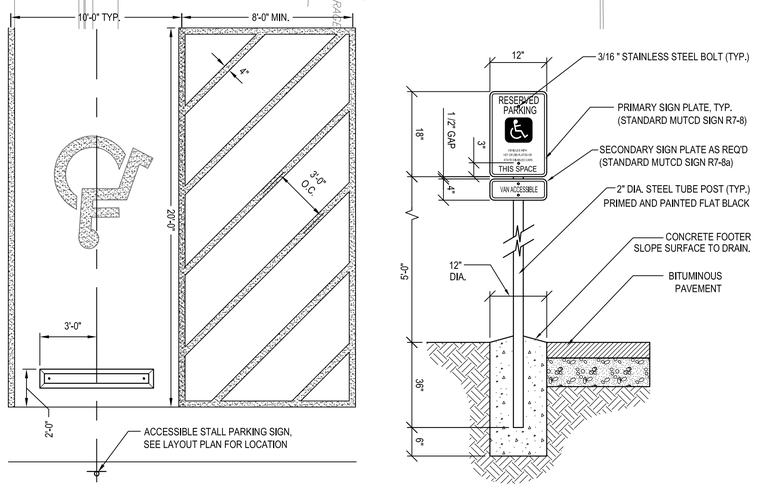

1 / 109 ACCESSIBLE PARKING SIGN, TYPICAL
NOT TO SCALE

NOTES:

1. SEE ACCESSIBLE PARKING SIGN DETAIL FOR INSTALLATION.
2. SEE PLAN FOR LOCATIONS.

2 / 109 NO PARKING SIGN, TYPICAL
SCALE : 1" = 1'-0"

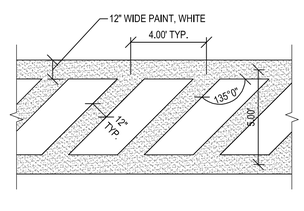

3 / 109 CROSS WALK MARKING
SCALE : 1" = 1'-0"

TROY GARDENS PUD

602 Troy Drive
Madison, WI 53704

Owner:

MADISON COMMUNITY LAND TRUST

JJR
landscape architecture
planning
urban design
civil engineering
environmental science

JJR, LLC
625 WILLIAMSON STREET,
MADISON, WISCONSIN 53703
608.251.1177 T
608.251.6147 F
www.jjr-us.com

ISSUED FOR	REV	DATE

SEALS AND SIGNATURES

PROJECT NORTH

DRAWING TITLE

Signing And Pavement Marking Plan

SCALE
24257.001

PROJECT NUMBER
109

DRAWING NUMBER

FILE:P:\24257\001\CAD\C\Construction\sheet\4257-SH-SIGN.dwg USER:mdubr DATE:Nov. 23 2005 TIME: 12:19 pm