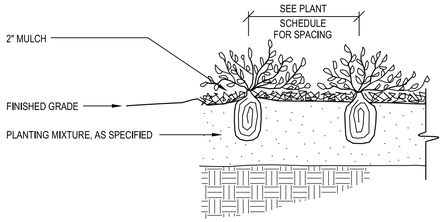

1 / 111 PERENNIAL / GROUNDCOVER PLANTING
NOT TO SCALE

NOTES:

1. PLANT EACH TREE SUCH THAT THE TRUNK FLARE IS VISIBLE AT THE TOP OF THE ROOT BALL. DO NOT COVER THE TOP OF THE ROOT BALL WITH SOIL.
2. IF PLANT IS SHIPPED WITH A WIRE BASKET AROUND THE ROOT BALL, CUT THE WIRE BASKET IN FOUR PLACES AND FOLD DOWN INTO PLANTING HOLE EXPOSING TOP HALF OF BALL. REMOVE TWINE, ROPE, AND BURLAP FROM TOP HALF OF BALL.
3. DO NOT PLACE MULCH IN CONTACT WITH TREE TRUNK.

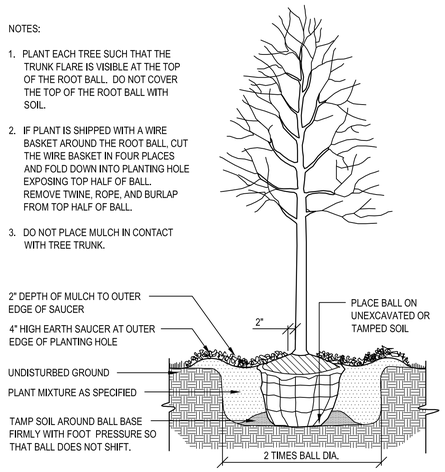

2 / 111 DECIDUOUS TREE PLANTING
NOT TO SCALE

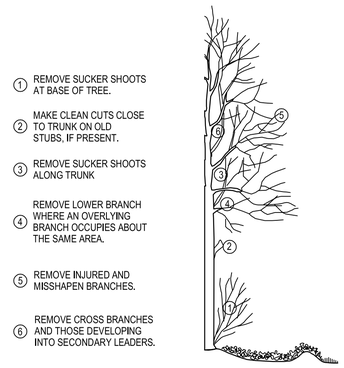

3 / 111 TREE PRUNING (TYPICAL)
NOT TO SCALE

NOTES:

1. PLANT EACH SHRUB SUCH THAT THE STEM FLARE IS VISIBLE AT THE TOP OF THE ROOT BALL. DO NOT COVER THE TOP OF THE ROOT BALL WITH SOIL.
2. IF PLANT IS SHIPPED WITH A WIRE BASKET AROUND THE ROOT BALL, CUT THE WIRE BASKET IN FOUR PLACES AND FOLD DOWN INTO PLANTING HOLE. EXPOSING TOP HALF OF BALL. REMOVE TWINE, ROPE, AND BURLAP FROM TOP HALF OF BALL.
3. DO NOT PLACE MULCH IN CONTACT WITH STEMS.

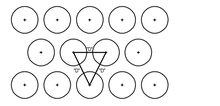

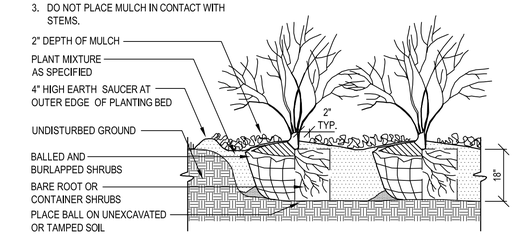

4 / 111 SHRUB PLANTING
NOT TO SCALE

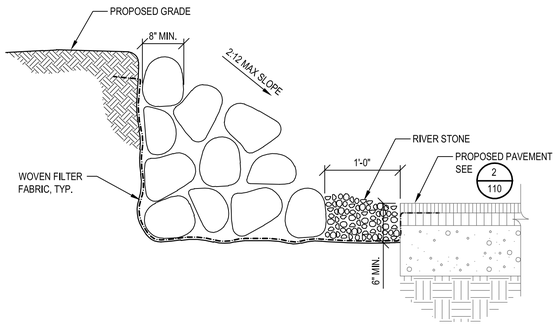

5 / 111 PERENNIAL / GROUNDCOVER PLANTING
NOT TO SCALE

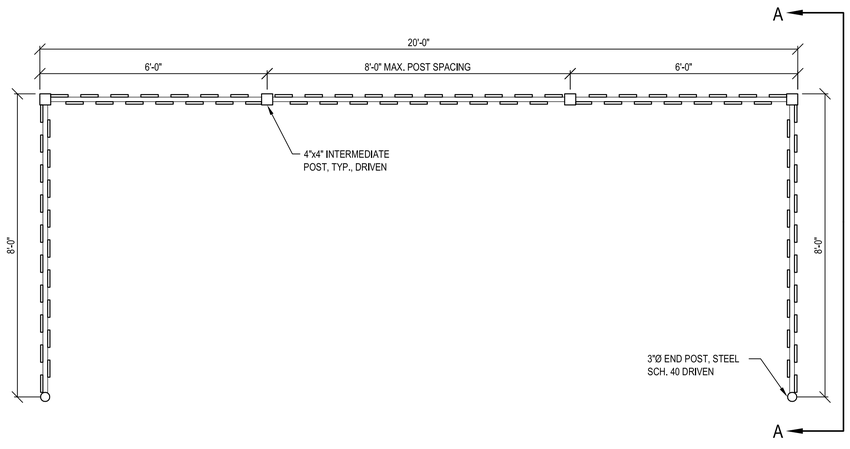

6 / 111 PERENNIAL / GROUNDCOVER PLANTING
SCALE: 1/2" = 1'-0"

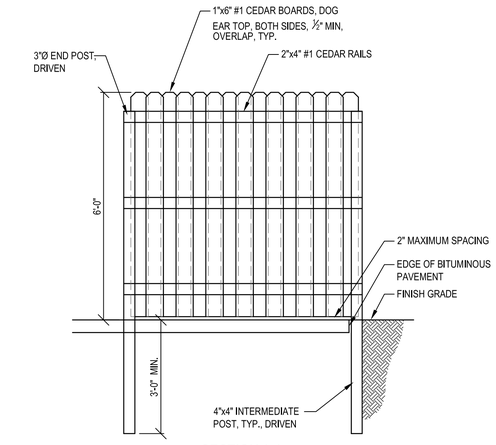

SECTION A-A
SCALE: 1/2" = 1'-0"

TROY GARDENS PUD

602 Troy Drive
Madison, WI 53704

Owner:

MADISON COMMUNITY LAND TRUST

JJR landscape architecture planning urban design civil engineering environmental science
JJR, LLC
625 WILLIAMSON STREET,
MADISON, WISCONSIN 53703
608.251.1177 T
608.251.6147 F
www.jjr-us.com

ISSUED FOR	REV	DATE

SEALS AND SIGNATURES

PROJECT NORTH

DRAWING TITLE
Landscape Details

SCALE: AS SHOWN

PROJECT NUMBER: 24257.001

DRAWING NUMBER: 111

FILE: P:\24257\001\CAD\C\Construction\sheet\4257-SH-DETAILS.dwg USER: mduhr DATE: Nov. 23, 2005 TIME: 12:20 pm